DO NOT SCALE

Status: P | Drawing Number: 5040049/001/HW/EL/004 | Rev: F

A1 0 10 100

SPEED CUSHION 1
SCALE (1:100)

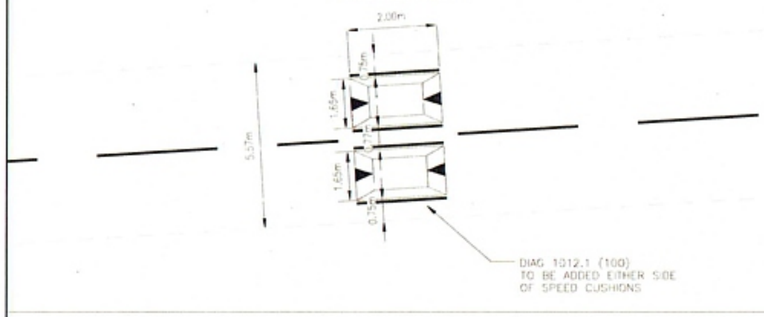

TRAFFIC ISLAND 2
SCALE (1:100)

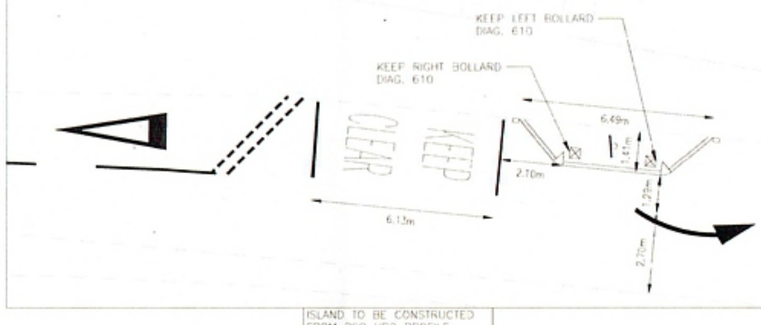

ISLAND TO BE CONSTRUCTED FROM PCC HB2 PROFILE KERBS LAID WITH 125MM UPSTAND. ISLAND TO BE INFILLED WITH 100MM THK ST1 CONCRETE AND TOPPED WITH 25MM THK AC6 SURFACING. TMP HERITAGE SOLALITE BOLLARD WITH KEEP LEFT ARROW TO BE INSTALLED ON ISLAND

SPEED CUSHION 3
SCALE (1:100)

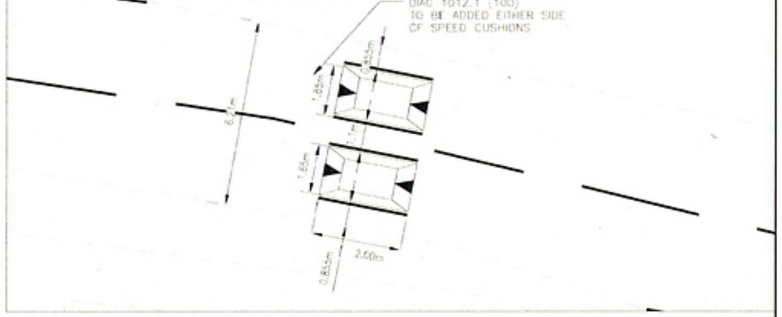

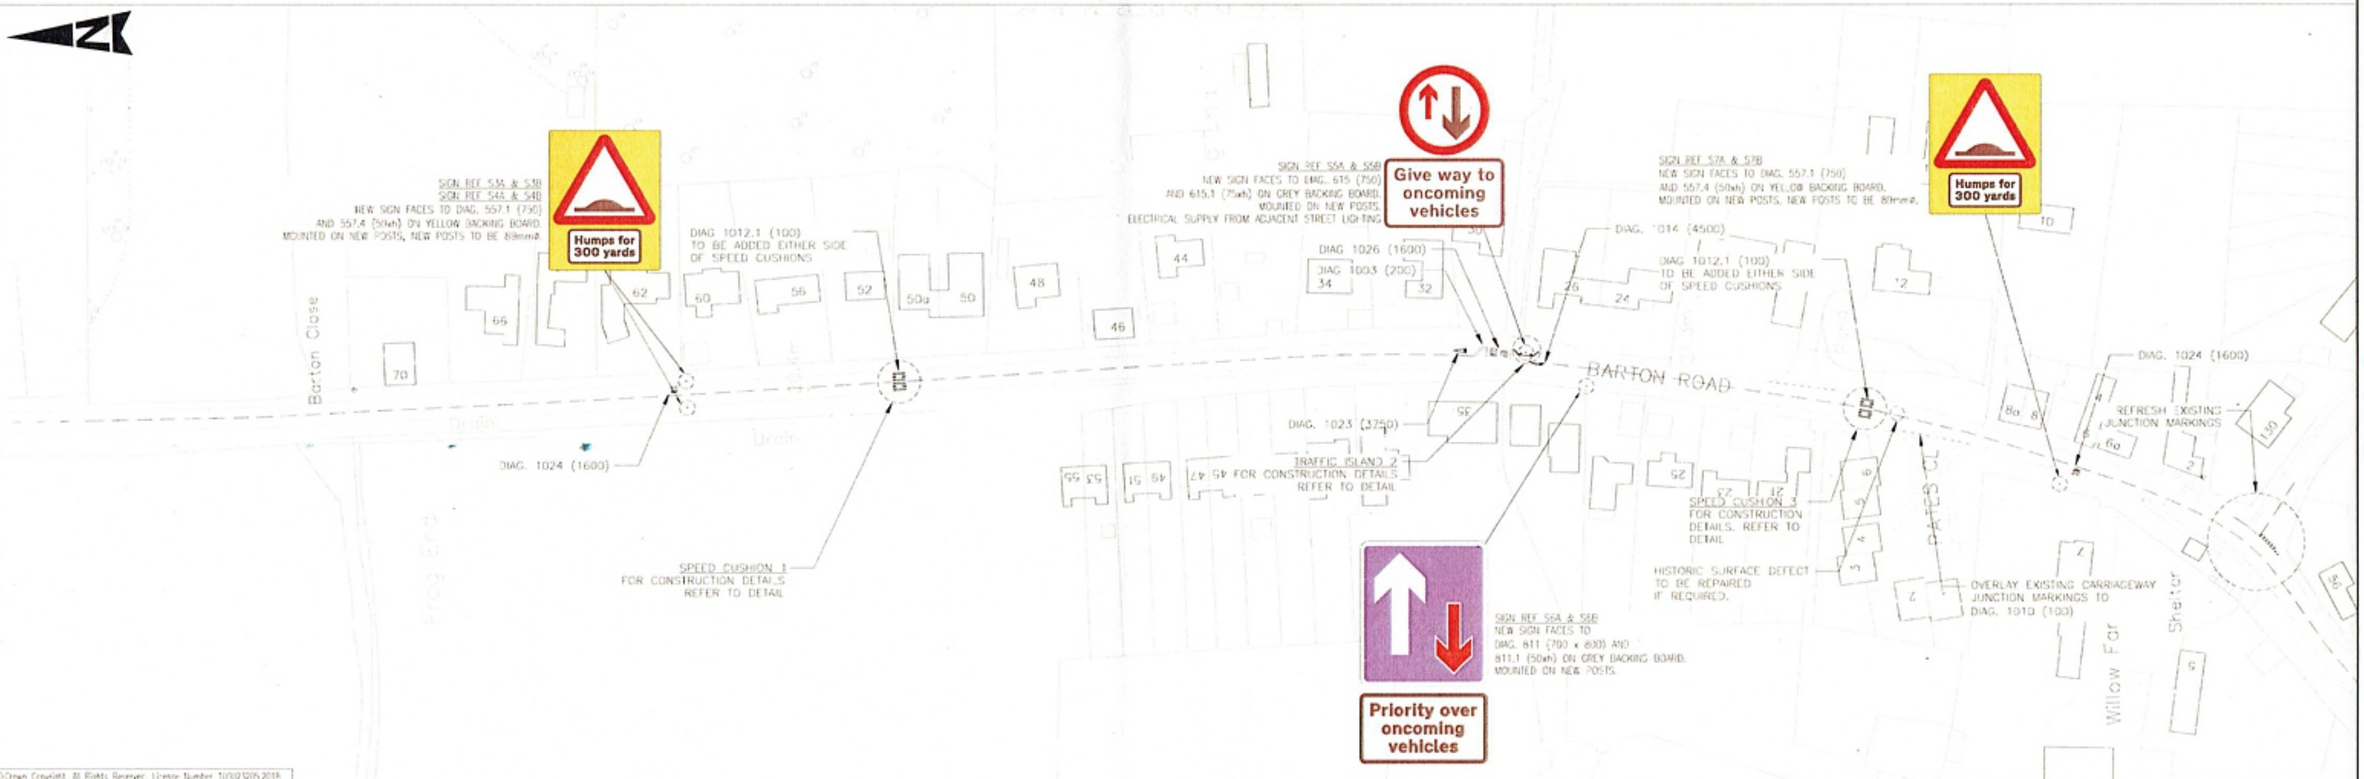

©Crown Copyright. All Rights Reserved. License Number 100021205 2018

SAFETY, HEALTH AND ENVIRONMENTAL INFORMATION
IN ADDITION TO THE HAZARDS/RISKS NORMALLY ASSOCIATED WITH THE TYPES OF WORK DETAILED ON THIS DRAWING, NOTE THE FOLLOWING SIGNIFICANT RESIDUAL RISKS
CONSTRUCTION
NONE
MAINTENANCE/CLEANING
NONE
USE
NONE
DECOMMISSIONING/DEMOLITION
NONE

Rev	Description	By	Date	Ckd	Auth
F	CHANGES MADE FOLLOWING REVIEW	LJ	01/18	DJB	AE
E	SPEED CUSHIONS ADDED	LJ	03/17	RLB	RLB
D	REMOVAL OF ISLANDS	LJ	06/16	RLB	RLB
C	CHANGES TO SD ANNOTATIONS	JC	04/16	RLB	RLB
B	GATEWAY FEATURES ADDED	LJ	04/16	RLB	RLB

Stat	Purpose of Issue	Date	Auth
P	FOR COMMENT	01/18	AE
P	FOR COMMENT	03/17	RLB
P	FOR COMMENT	06/16	RLB
P	FOR COMMENT	02/16	RLB

Client: Cambridgeshire Highways working for Cambridgeshire County Council

Cambridgeshire Highways ©
Design and Engineering Services
5 Wellbrook Court
Girton Road
Cambridge CB3 0NA
Fax: (01223) 814520
Tel: (01223) 814400
cambridgeshirehighways@atkinsglobal.com

Project: HASLINGFIELD PARISH COUNCIL TRAFFIC CALMING MEASURES

Title: ENGINEERING LAYOUT NORTHERN VILLAGE APPROACH

Original Scale	Designed/Drawn	Checked	Authorised
1:750@A1	LJ Date 06/04/16	RLB Date 06/04/16	RLB Date 06/04/16

Status: P | Drawing Number: 5040049/001/HW/EL/004 | Rev: F

File Location: P:\GBCBA\Hardf\Cambridgeshire Highways\Projects\5040049 Parish Council Schemes\01_Haslingfield PC\900 CAD & BIM\910 Drawings\EL\P_5040049_HW_EL_004_F (Barton Rd).dwg
Drawing Name: P_5040049_HW_EL_004_F (Barton Rd).dwg Date: Jan 26, 2016 - 11:46am Plotted By: scrivens3

P:\GBCBA\Hardf\Cambridgeshire Highways\Projects\5040049 Parish Council Schemes\01_Haslingfield PC\900 CAD & BIM\910 Drawings\EL\P_5040049_HW_EL_004_F (Barton Rd).dwg